G. R. S. 59]

GENERAL AND REVENUE SECRETARIAT.

1902-03

(Miscl.)

File No. 33

(5)

Serial Nos.

Papers Filed.

*Month*_____

SUBJECT.	
Mallikarjunaswami Temple in the Basavangudi Extension, Bangalore City	
PREVIOUS REFERENCES.	LATER REFERENCES.

MUZRAI

1903-04

From
THE SECRETARY TO THE
GOVERNMENT OF MYSORE.
Muz. Deptt

To
Mr B. Venkatanarasappa
Hon: Secretary of the Sri
Mallikarjunaswami Temple Committee

Dated
Despatched 7 April '04
Received
General No. 3066
Muzrai F. No. 33-1902
Enclosure No.

Referring to his petition Regd
No 1383 dated 8th January 1904, has
the honor to observe that the necessity
for a compound wall is not clear
and to enquire what the cost would
be for improving the temple and
what amount would be met
from private subscriptions.

By order
Dept 7.4.04
Offg Secretary
Muz: Deptt

Jes
5/4/04

MGCPB—11-1-1901—1500

MYSORE GOVERNMENT
1389
SECRET

L. Ananta Swamy Rao Esq,
Deputy Secretary to the Government
of Mysore,
Muzeras department,
Bangalore

Office note card
& Submitted

Sir,

As requested by the Executive Committee of the Srimallikarjuneswara Swamy temple, in the Basavanga Extension, of the Bangalore city, I beg to submit the following for your kind Consideration

I beg to remind you that you were kind enough at our request, to come and inspect personally, the site of our temple, on the 13th ult, and to promise to help us to improve and extend the present building on the lines explained by us personally to you in the temple grounds. I now beg to submit herewith for your inspection, two rough plans, the first one indicating the building proposed to be built and the second one indicating the site of the temple in the Extension.

We intend increasing the present building shown in Plan No I. The present temple building, shown in a very small scale in Plan No II, is very low, and to build the second storey to the existing (South East). it is proposed to pull down the wall to the; and partition pieces measuring about 4 ft to be kept intact, and the present size about 15 ft x 11 ft will be maintained and

building as shown in Plan No. I raised instead.

As provision has to be made for a Lecture hall and a Library and some smaller temples within the precincts, besides a small flower garden, we beg to request that you may be pleased to grant for the temple premises a plot of ground measuring about 445 ft from north to South, and about 400 ft. from east to west, enclosing the temple. The area required for this purpose is shown in Plan No. II in red ink and is marked ABCD. This area is included in the "Basawanpuri reserve" and is Government property, not to be given out for house-building.

We have been collecting building materials and intend to start work early; and with the help of our benign Government, through your kind recommendation, we feel confident of bringing the work to a successful termination.

We beg to request you, therefore, to kindly accord sanction for the proposed building and for the grant of the site, to be reserved for our temple premises.

I beg to remain
Sir,
Your most obedient servant,

Basawanpuri,
Bangalore city,
8th Jan. 1904.

B. Venkataramanappa
Honorary Secretary &
Treasurer,
Srimalli Karjineswara Swamy
Temple Committee

A rough groundplan of Sremallikarjuneswara Swamy Temple proposed mpl be built on Basavanpur hill.

Plan No. I

Scale
1 inch = 8 ft (approx.)

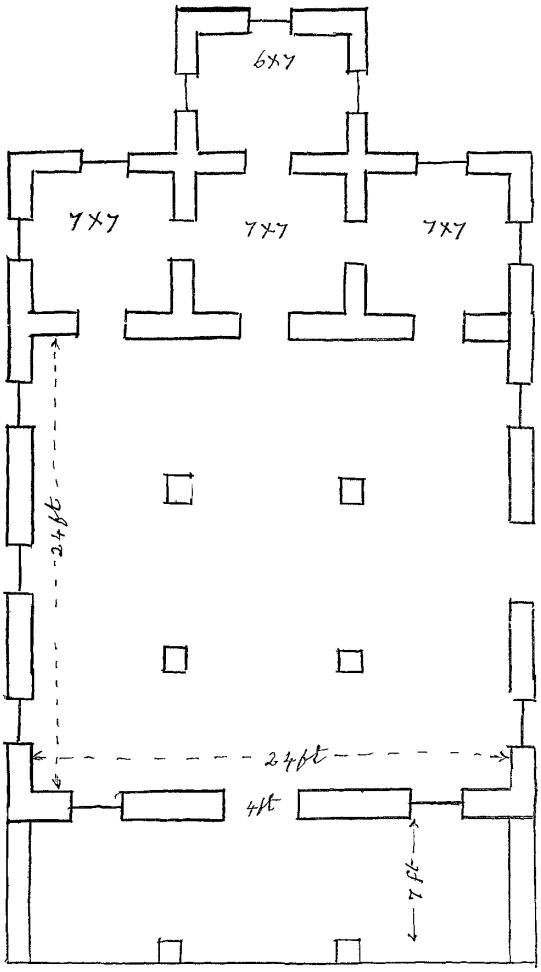

Plan No. II

Showing the Site of Srimallikarjuneswara Swamy's Temple

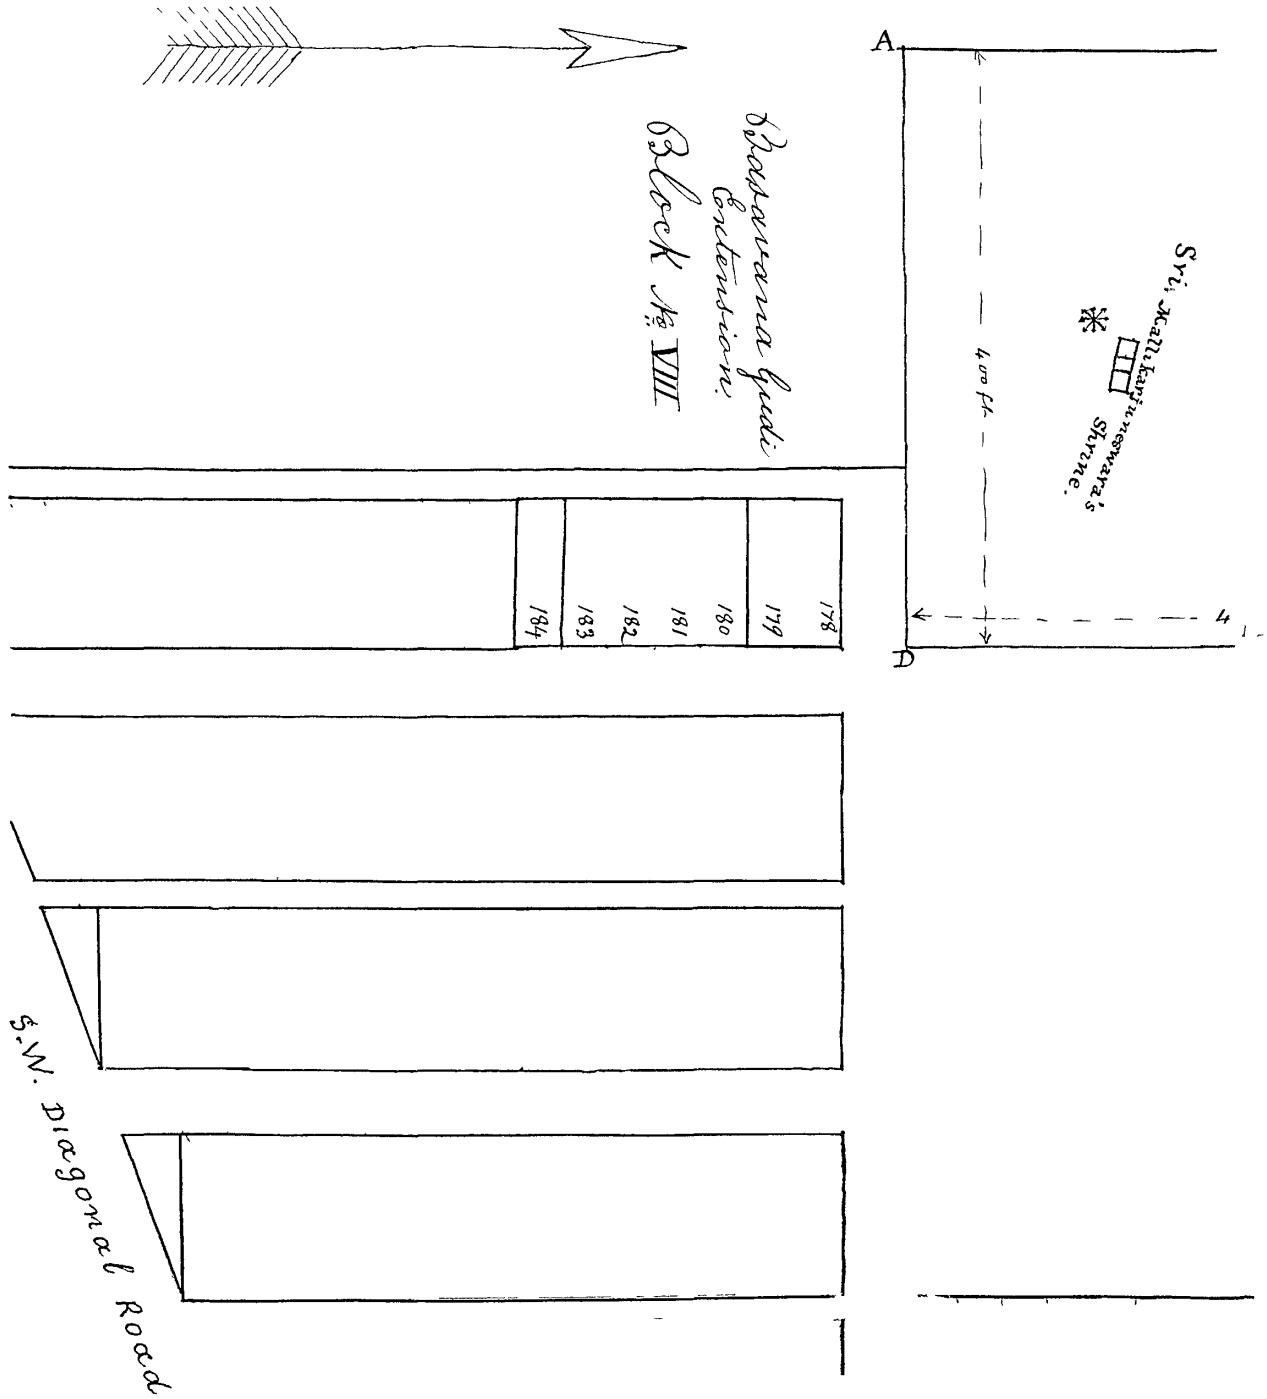

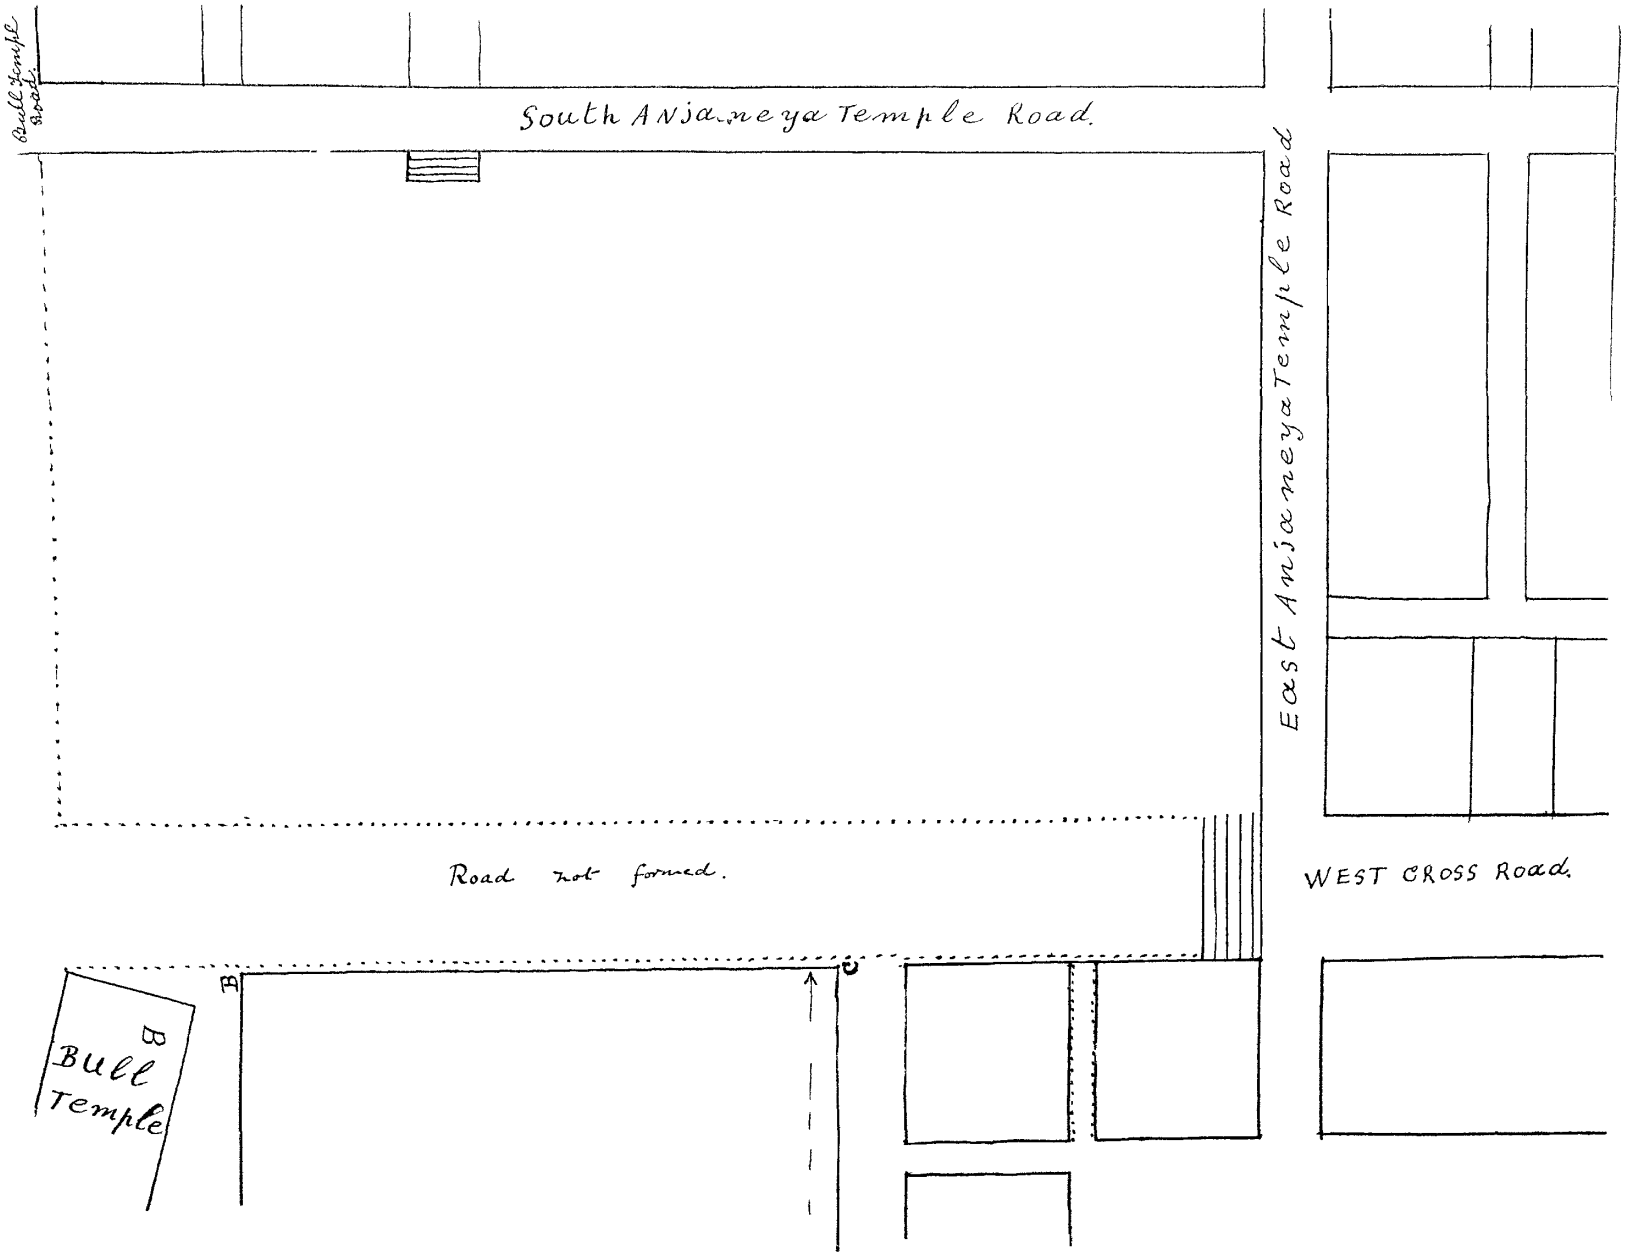
Bull Temple Road.
South Anjaneya Temple Road.
East Anjaneya Temple Road
Road not formed.
WEST CROSS Road.
B
C
B
Bull Temple